



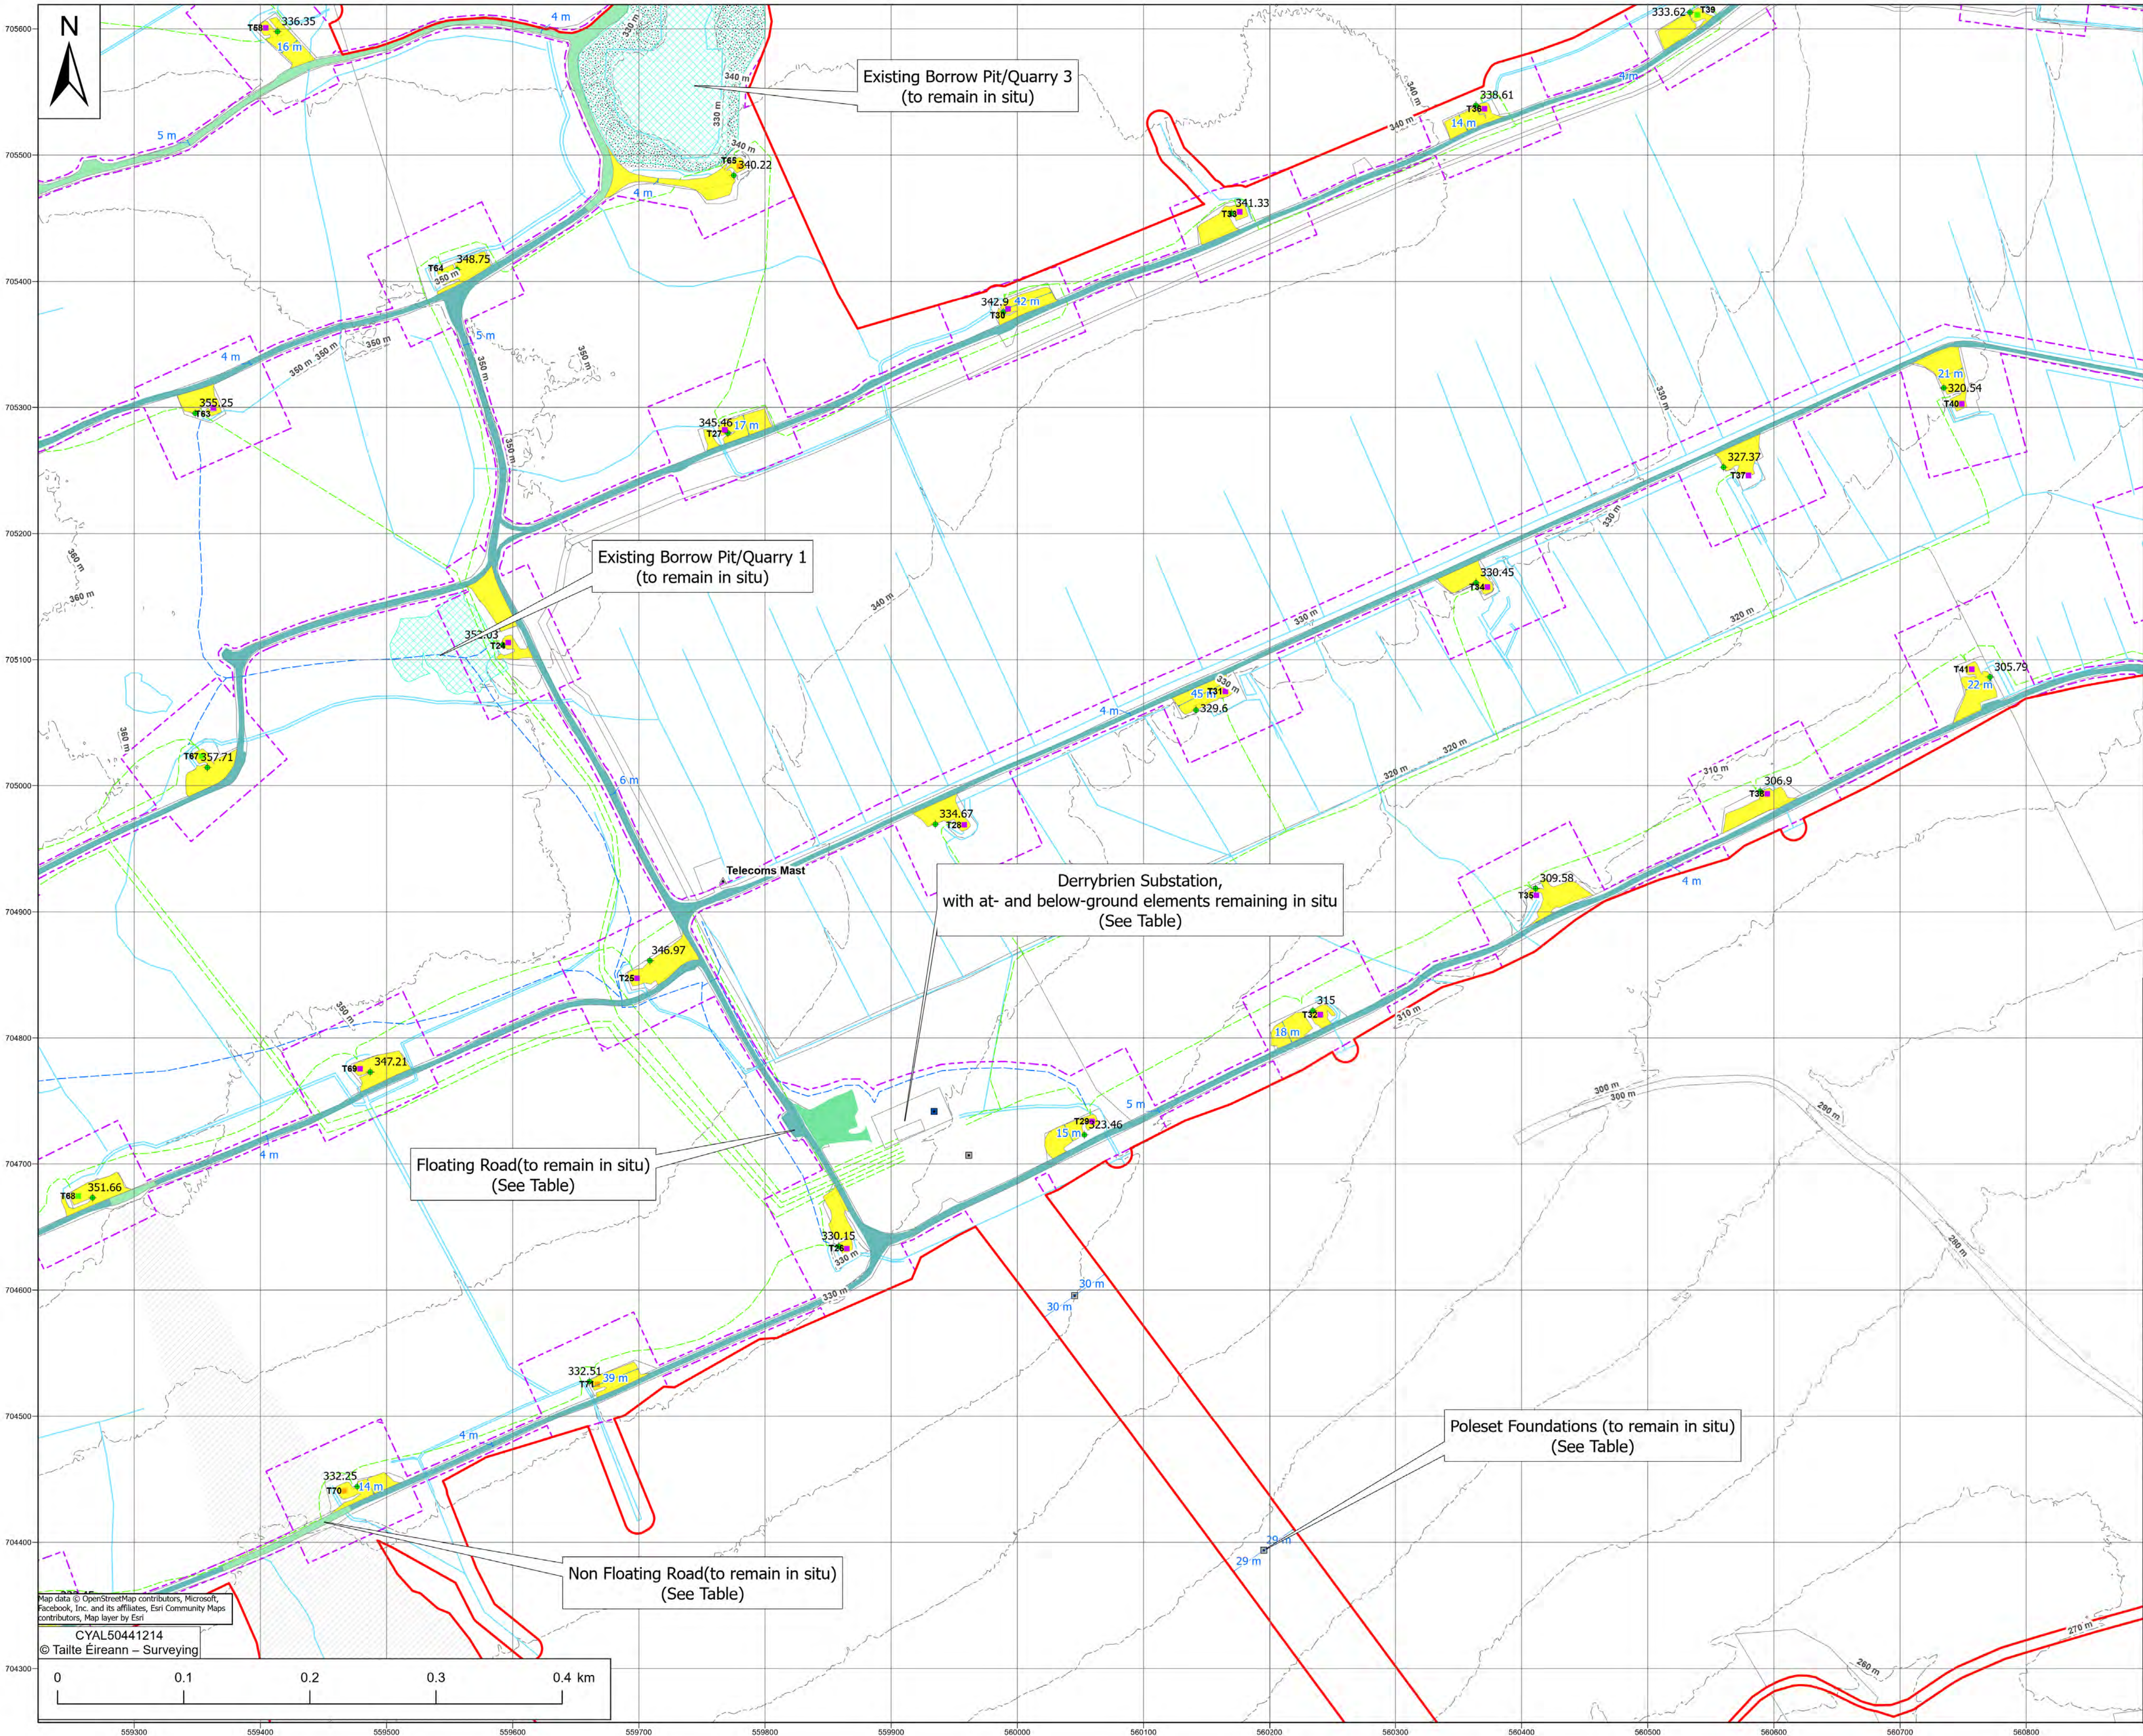

Legend

- Decommissioning Application Boundary (Other Application)
- Substitute Consent Application Boundary
- Turbine Foundation Types (to remain in situ)
 - Foundation type A
 - Foundation type B
 - Foundation type C
 - Telecoms Mast (not subject of this application)
- Indicative Levels
 - Derrybrien Substation Hardstanding (to remain in situ)
 - Floating Road (to remain in situ)
 - Non Floating Road (to remain in situ)
 - Turbine Hardstands (to remain in situ)
 - Fibre optic cable ducting (to remain in situ)
 - MV cables (approximate location) (to remain in situ)
- Existing Borrow Pit/ Quarry (to remain in situ)
- Contours
- Mast Foundation Types (to remain in situ)
 - Poleset Foundation
 - End Type 61, Foundation Type C
 - Drainage (to remain in situ)

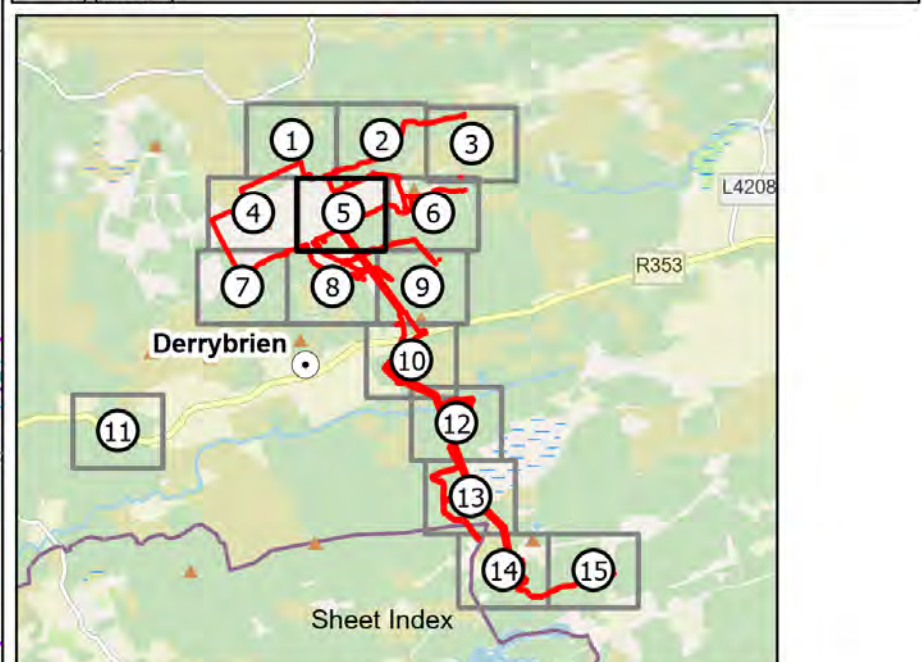

Notes:
- Drawing prepared using Irish Transverse Mercator (ITM) Map Grid.

Drawing Number	Drawing Title
QS-000280-01-D460-033-001-000	Existing Turbine Foundations - Types A,B and C, proposed to remain in situ
QS-000280-01-D460-033-002-000	Existing Mast Masts 1 & 2 Foundations - To remain in situ
QS-000280-01-D460-033-003-000	Typical sections - Existing Floating and non-floating roads and cattle trench details. To remain in situ
QS-000280-01-D460-033-004-000	Hard Standing Associated With Construction Compound Plan and Section
QS-000280-01-D460-034-001-000	Reinstated Derrybrien Substation, following decommissioning works, with at- and below-ground elements remaining in situ
QS-000280-01-D460-036-001-000	Proposed Overhead Line Route - showing below ground elements proposed to remain in situ
QS-000280-01-D460-036-002-000	Foundation details for Type 60 New 90 steel tower - Foundation type 'B'
QS-000280-01-D460-036-003-000	Foundation details for Type 60 New 90 steel tower - Foundation type 'C'
QS-000280-01-D460-036-004-000	Foundation details for Type 61 steel angle tower - Foundation type 'B'
QS-000280-01-D460-036-005-000	Foundation details for Type 61 steel tower - Foundation type 'C'
QS-000280-01-D460-036-006-000	Foundation details for Type 1496 steel tower - Foundation type 'D'

Maps shown on drawing:
Galway 5000 sheets 3746,3747,3748,3749, 3804,3805,3806,3807, 3862,3863,3864,3865,3919,3920,3921 & 3922

0	07.04.25	Issued for Substitute Consent - Retained Development	E.O'S	D.H	H.McM	B.A
REV	DATE	REVISION DESCRIPTION	DRN	PROD	VER	APP
COPYRIGHT © ESB						
ALL RIGHTS RESERVED. NO PART OF THIS WORK MAY BE MODIFIED, REPRODUCED OR COPIED IN ANY FORM OR BY ANY MEANS - GRAPHIC, ELECTRONIC OR MECHANICAL, INCLUDING PHOTOCOPYING, RECORDING, TAPING OR USED FOR ANY PURPOSE OTHER						
PURPOSE OF ISSUE - PRELIMINARY UNLESS INDICATED						
CLIENT APPROVAL	PLANNING	☒ TENDER	CONSTRUCTION	AS-BUILT		
CLIENT	Gort Windfarms Ltd					
PROJECT	Application for Substitute Consent: Derrybrien Wind Farm Development Decommissioning Project - Retained Development					
CONTRACT						
DRAWING TITLE	Substitute Consent - Site Layout Map - Sheet 5					
PRODUCTION UNIT	Civil Environmental & Renewable Engineering					
 Engineering and Major Projects, One Dublin Airport Central, Dublin Airport, Cloghran, Co. Dublin, K67 XF72, Ireland. Tel: +353 (0)1 703 8000 Web: www.esb.ie Engineering and Major Projects is a division of ESB						
DRAWN	PRODUCED	VERIFIED	APPROVED	APPROVAL DATE		
E.O'Shea	D.Hogan	H.McMeel	B.Allen	24/04/2025		
CLIENT REF.	NO. OF SHEETS		SIZE	SCALE		
	5/15		A1	1:2,500		
DRAWING NUMBER	SHEET			REV		
QS-000280-01-D460-032-005-000						